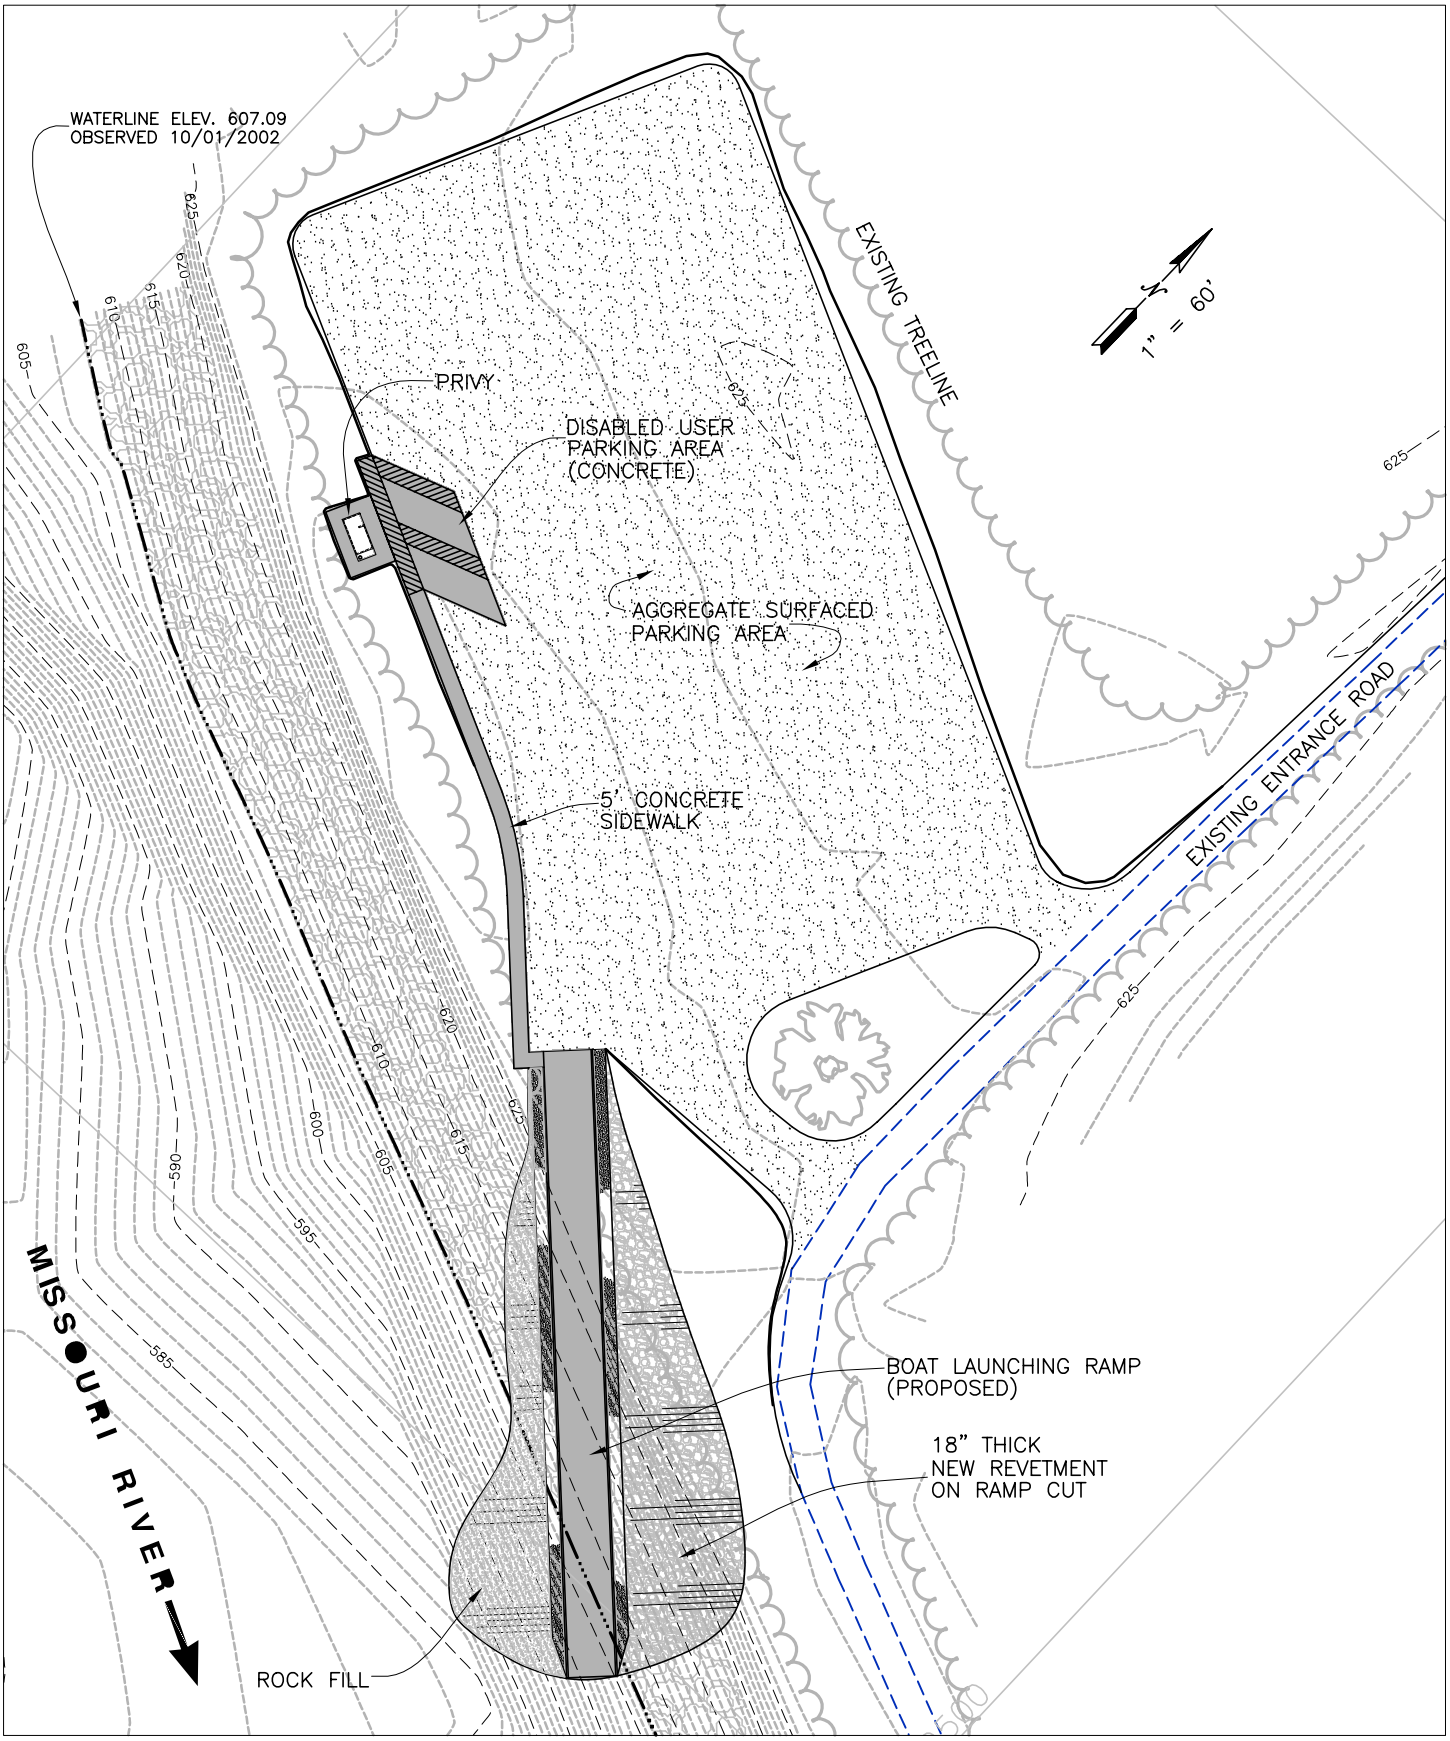

PLAN-PARKING AREA AND BOAT RAMP

MISSOURI DEPARTMENT OF CONSERVATION
DESIGN & DEVELOPMENT

DALTON BOTTOMS ACCESS DEVELOPMENT

03/2003

SHEET 3 of 5