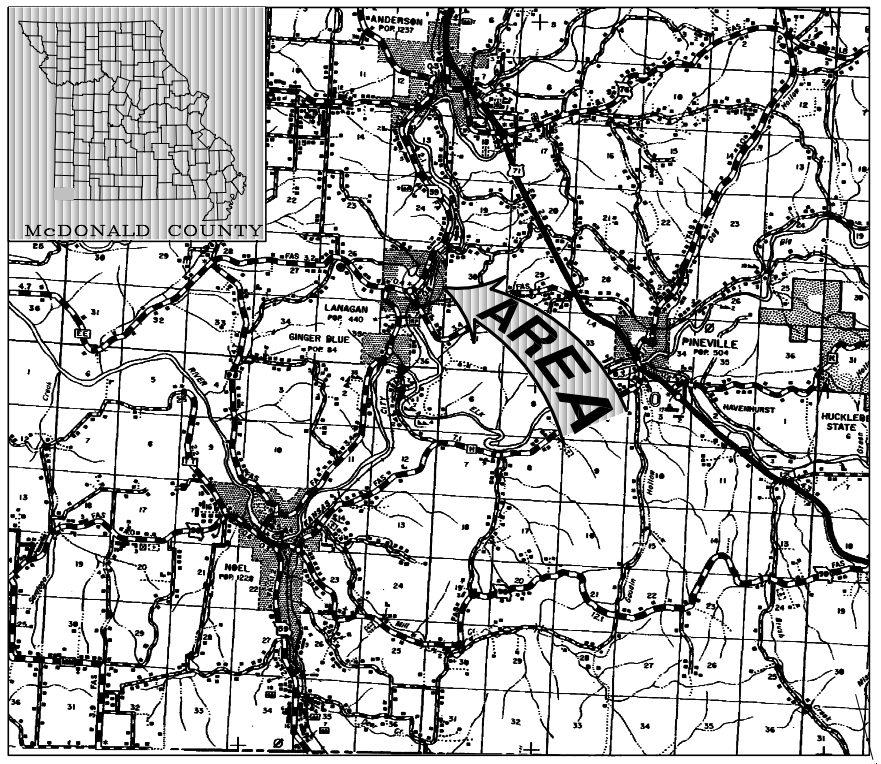

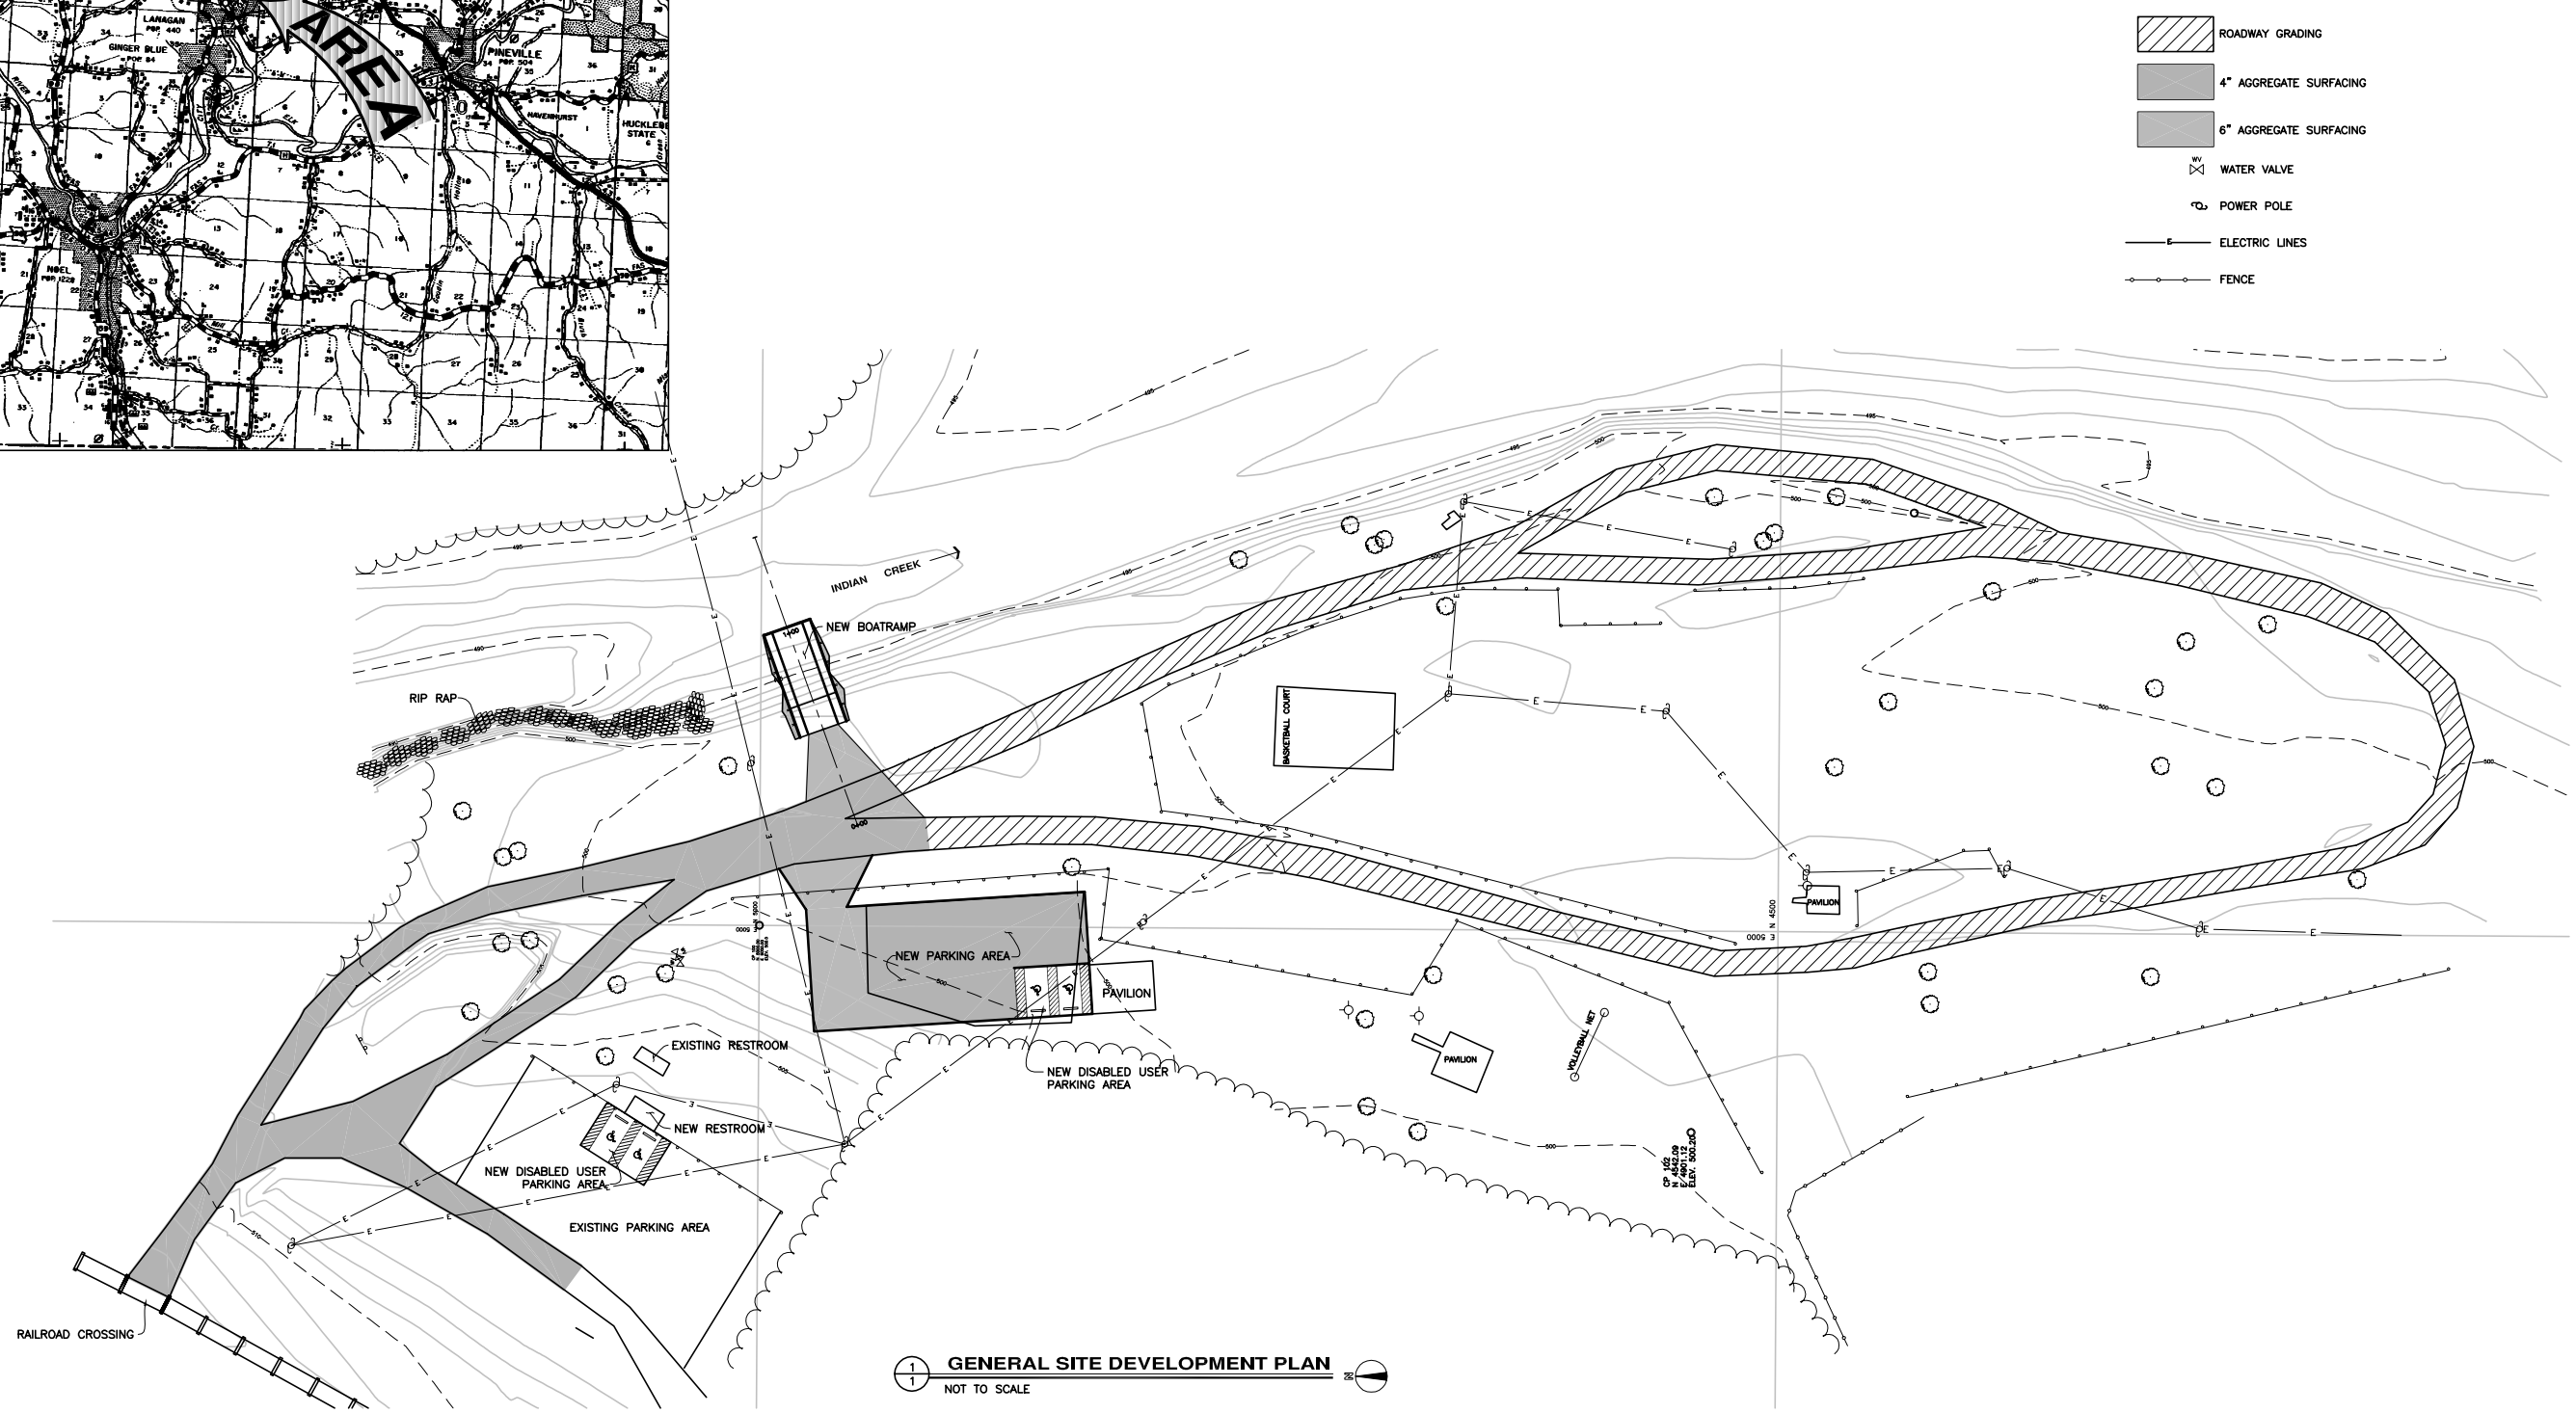

1/1 GENERAL SITE DEVELOPMENT PLAN
NOT TO SCALE

DATE NOVEMBER 04	DESIGN CMC		
DRAWN RJB	CHECKED CMC		
REVISIONS			

DESIGN AND DEVELOPMENT
MISSOURI DEPARTMENT OF CONSERVATION
P.O. BOX 180, JEFFERSON CITY, MO 65102 (573) 522-2323

GENERAL PLAN, VICINITY MAP AND INDEX

LANAGAN CITY PARK
SITE DEVELOPMENT

CONSERVATION COMMISSION OF THE STATE OF MISSOURI
MISSOURI DEPARTMENT OF CONSERVATION
DESIGN AND DEVELOPMENT
FILE MANAGEMENT

DWG PATH: T:\01-01-01\DWG\DESIGN
FILE: 0101DESIGN.DWG
LAYOUT: 0101CSITE

JOB NO. 01-01-01

1

SHEET 1 OF 1